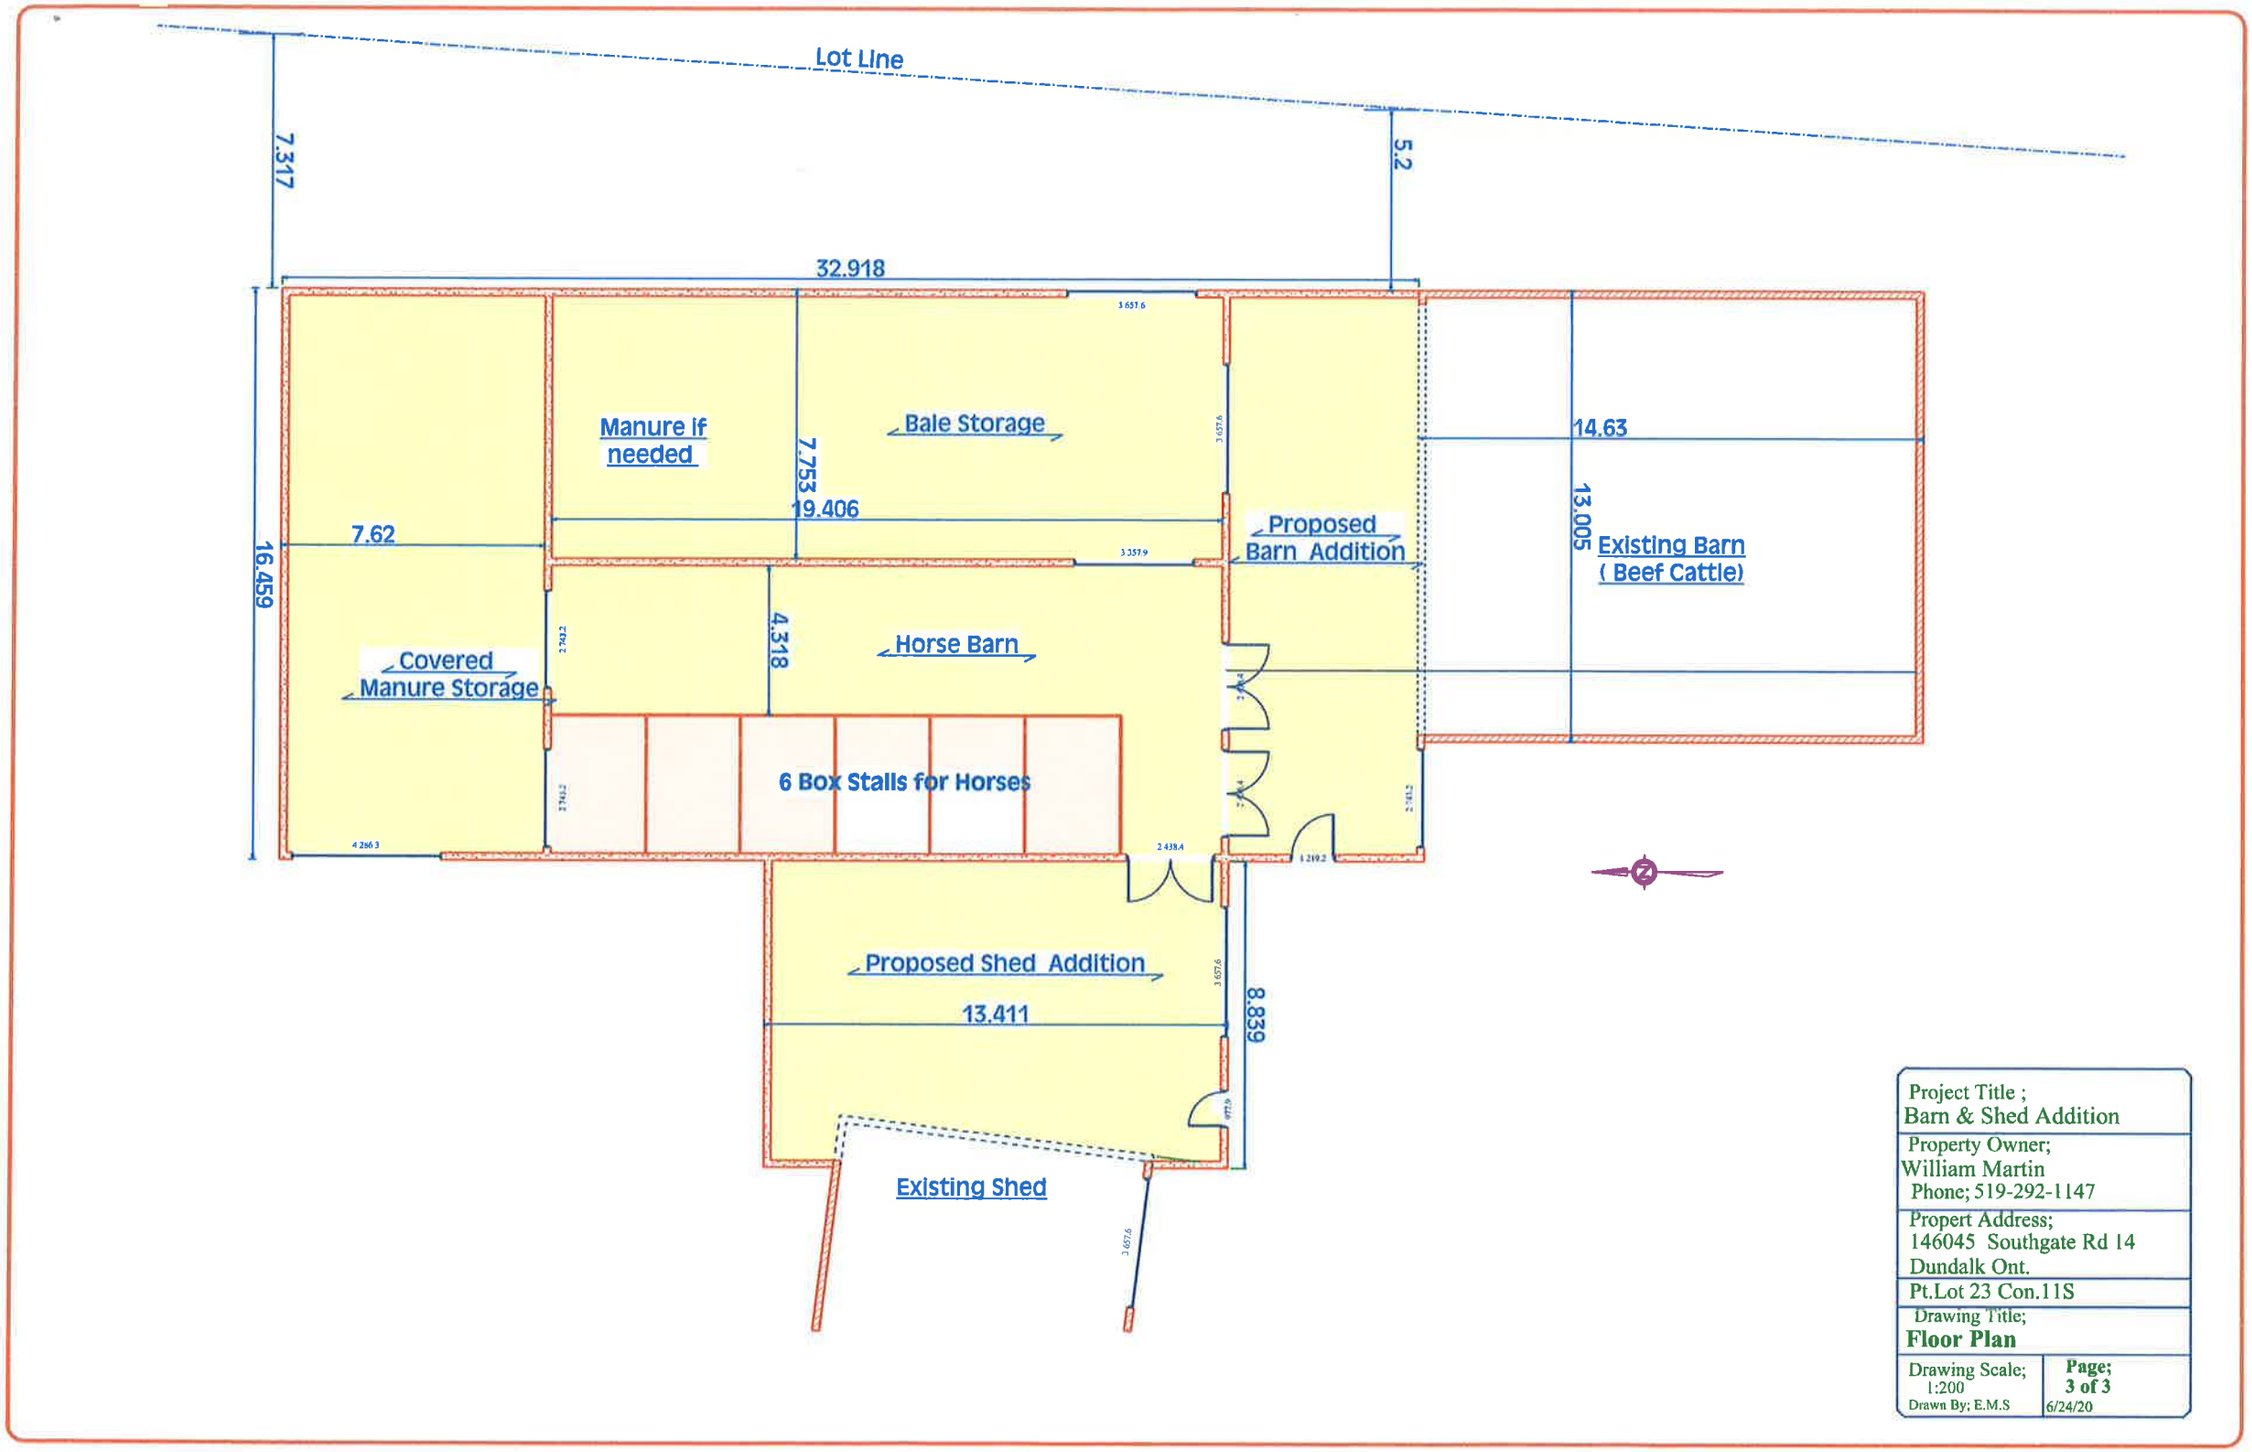
Lot Line
7.317
5.2
32.918
Manure if needed
Bale Storage
7.753
19.406
7.62
16.459
Proposed Barn Addition
14.63
13.005
Existing Barn (Beef Cattle)
Covered Manure Storage
4.318
Horse Barn
6 Box Stalls for Horses
Proposed Shed Addition
13.411
8.839
Existing Shed
Project Title ;
Barn & Shed Addition
Property Owner;
William Martin
Phone; 519-292-1147
Propert Address;
146045 Southgate Rd 14
Dundalk Ont.
Pt.Lot 23 Con.11S
Drawing Title;
Floor Plan
Drawing Scale;
1:200
Drawn By; E.M.S
Page;
3 of 3
6/24/20