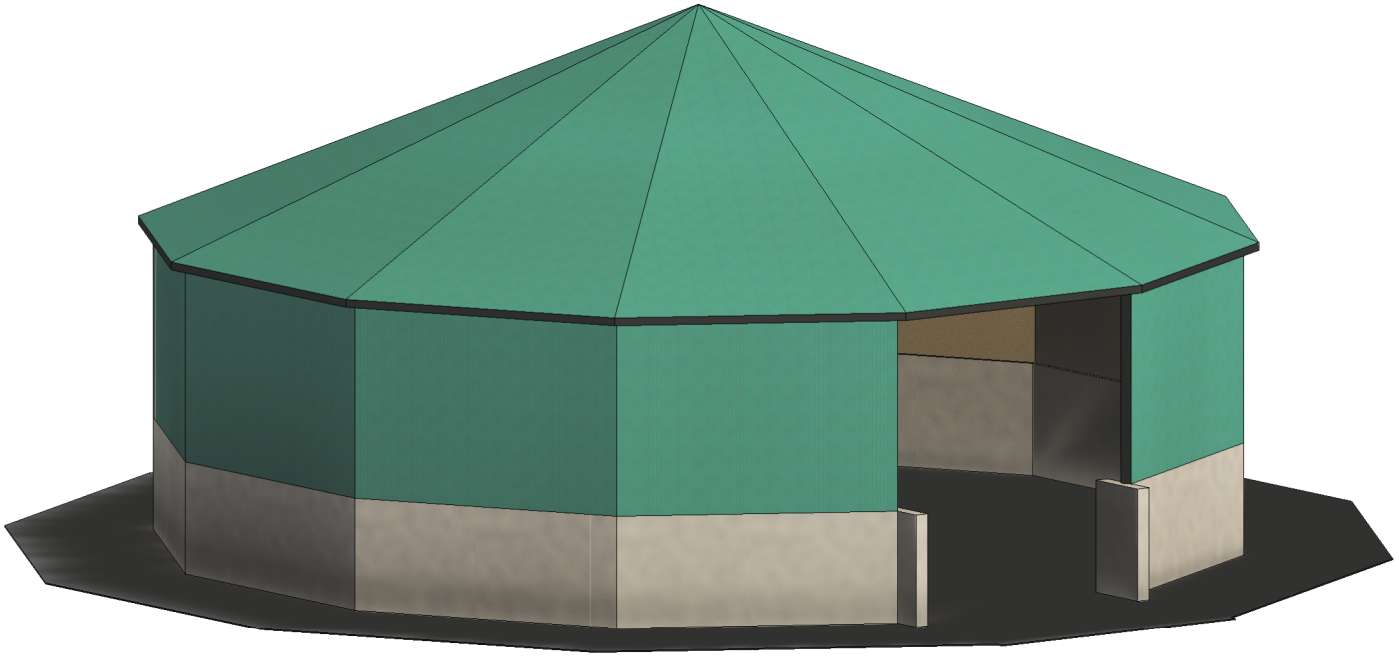

1 **3D MODEL**

VAN PELT Construction INC.

Rev	Description	Date

PROJECT

VPSTORA DOME

TITLE

3D MODEL

CLIENT

HOLSTEIN

DRAWN BY	CHECKED BY	DATE
N/A	N/A	08/29/24

SCALE (@ A1)	PROJECT NUMBER
	1

DRAWING NUMBER	REV
A100	

2024-08-29 2:08:38 PM

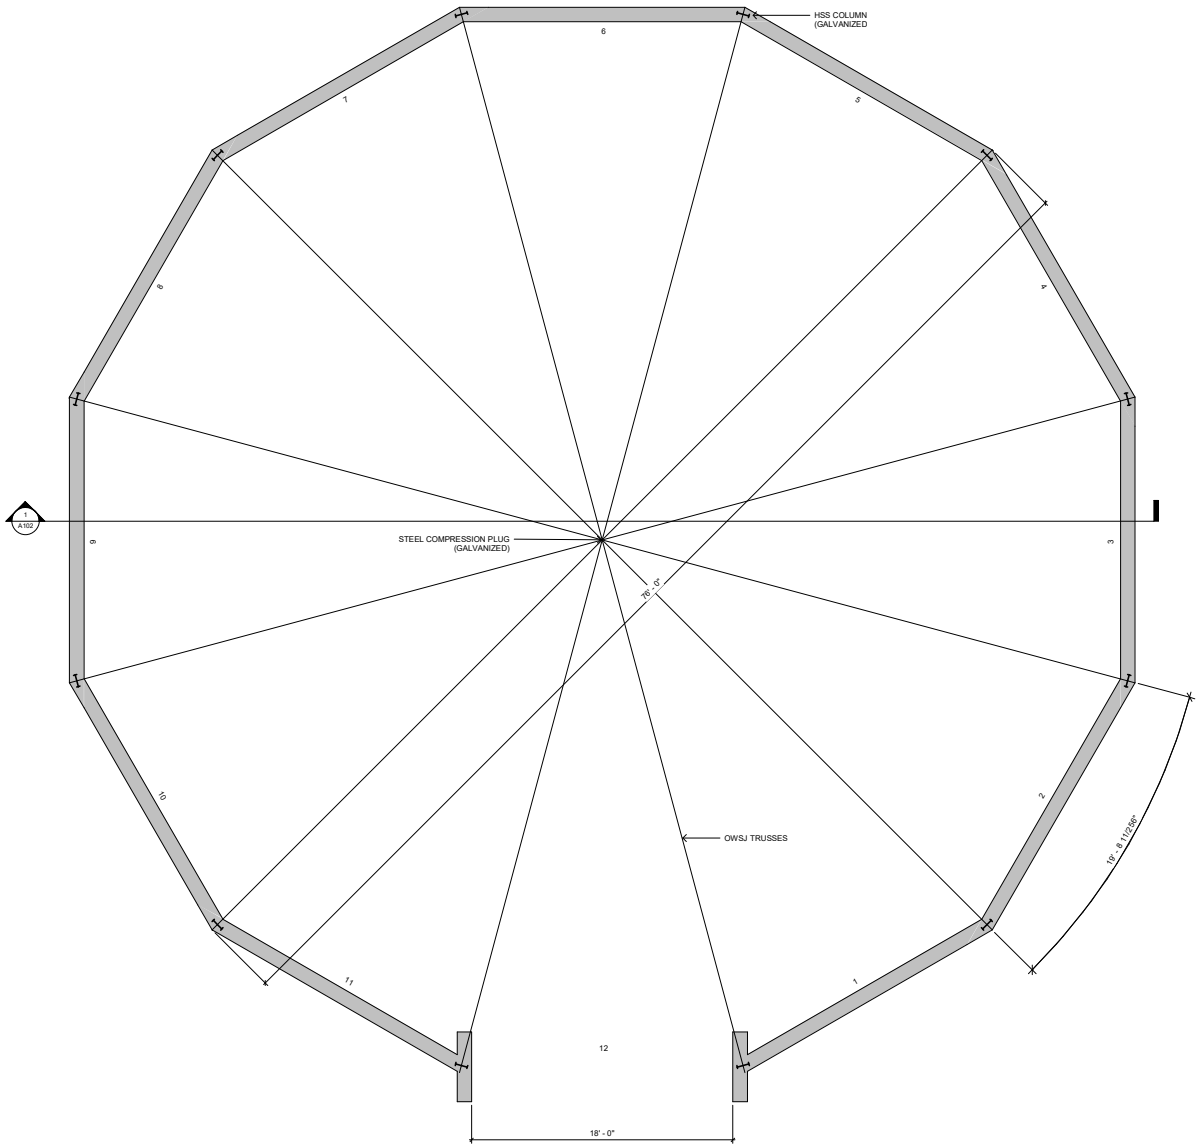

1 **FLOOR PLAN**
1/4" = 1'-0"

VAN PELT Construction INC.

Rev	Description	Date

PROJECT
VPSTORA DOME

TITLE
FLOOR PLAN

CLIENT
HOLSTEIN

DRAWN BY	CHECKED BY	DATE
N/A	N/A	08/29/24

SCALE (@ A1)	PROJECT NUMBER
1/4" = 1'-0"	1

DRAWING NUMBER	REV
A101	

2024-08-29 2:08:38 PM